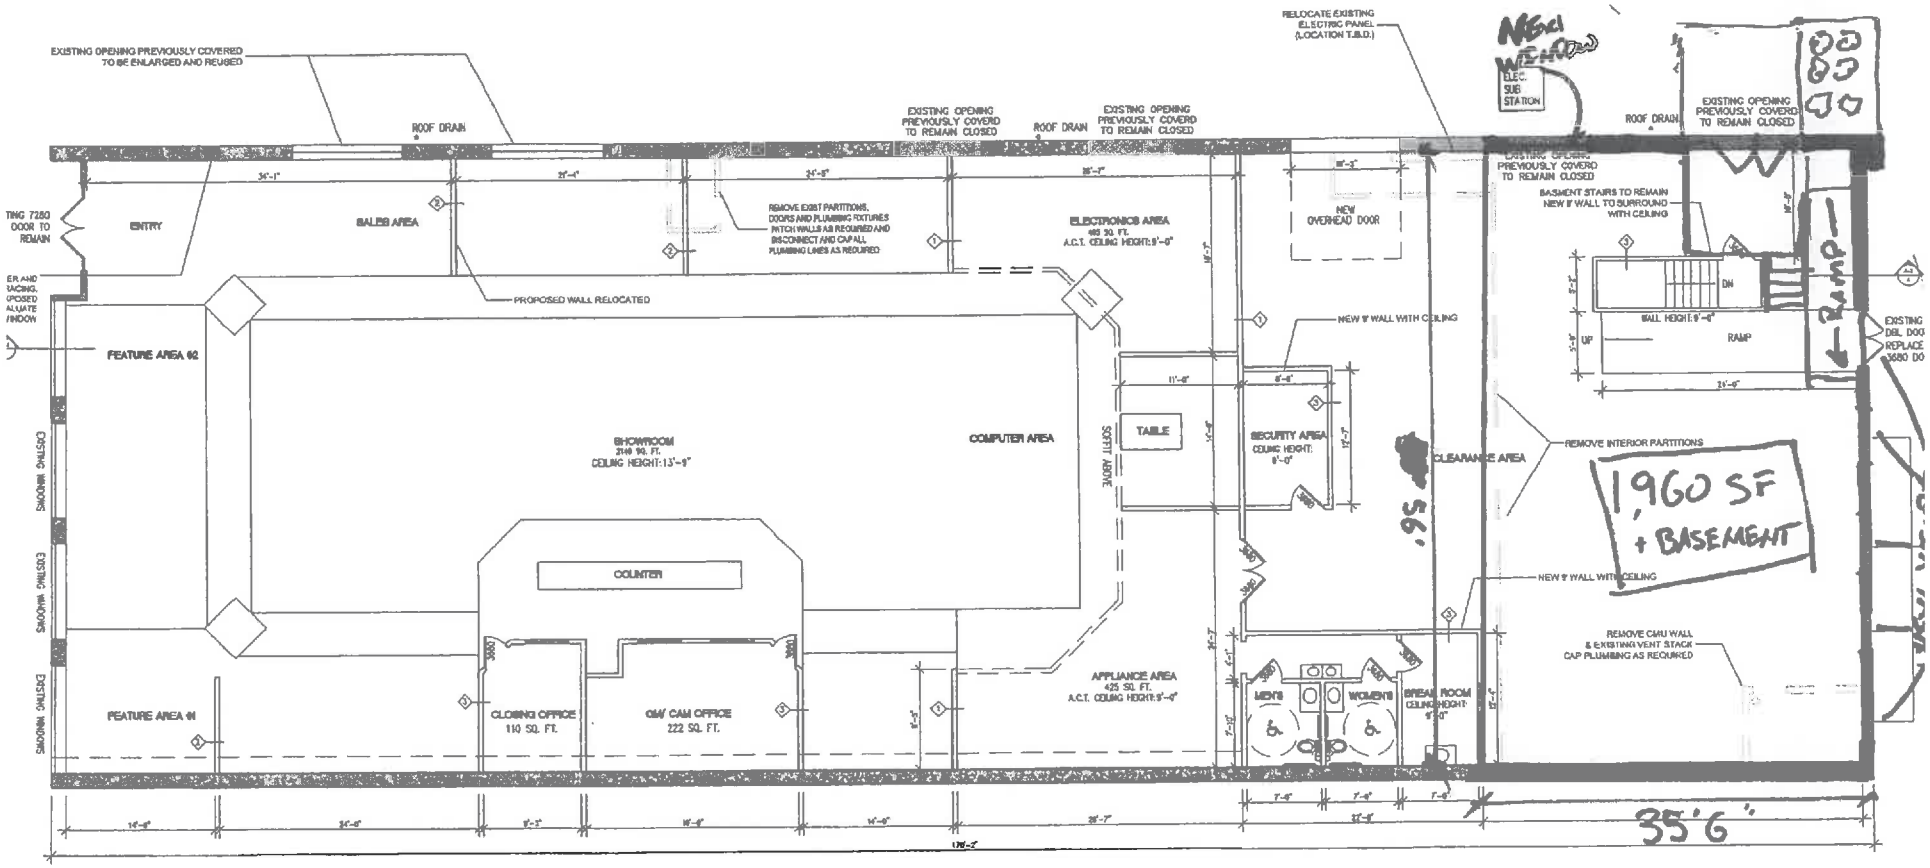
EXISTING OPENING PREVIOUSLY COVERED TO BE ENLARGED AND REUSED
ROOF DRAIN
EXISTING OPENING PREVIOUSLY COVERD TO REMAIN CLOSED
ROOF DRAIN
EXISTING OPENING PREVIOUSLY COVERD TO REMAIN CLOSED
RELOCATE EXISTING ELECTRIC PANEL (LOCATION T.B.D.)
ELEC. SUB STATION
ROOF DRAIN
EXISTING OPENING PREVIOUSLY COVERD TO REMAIN CLOSED
EXISTING OPENING PREVIOUSLY COVERD TO REMAIN CLOSED
BASEMENT STAIRS TO REMAIN NEW 9' WALL TO SURROUND WITH CEILING
ENTRY
SALES AREA
REMOVE EXIST PARTITIONS, DOORS AND PLUMBING FIXTURES PATCH WALLS AS REQUIRED AND DISCONNECT AND CAP ALL PLUMBING LINES AS REQUIRED
ELECTRONICS AREA
465 SQ. FT.
A.C.T. CEILING HEIGHT: 9'-0"
NEW OVERHEAD DOOR
PROPOSED WALL RELOCATED
NEW 9' WALL WITH CEILING
DN
WALL HEIGHT: 9'-0"
UP
RAMP
Ramp
FEATURE AREA #2
SHOWROOM
2149 SQ. FT.
CEILING HEIGHT: 13'-9"
COMPUTER AREA
TABLE
SECURITY AREA
CEILING HEIGHT: 8'-0"
CLEARANCE AREA
REMOVE INTERIOR PARTITIONS
1,960 SF + BASEMENT
COUNTER
NEW 9' WALL WITH CEILING
REMOVE CMU WALL & EXISTING VENT STACK CAP PLUMBING AS REQUIRED
FEATURE AREA #1
CLOSING OFFICE
110 SQ. FT.
GM/ CAM OFFICE
222 SQ. FT.
APPLIANCE AREA
425 SQ. FT.
A.C.T. CEILING HEIGHT: 9'-0"
MEN'S
WOMEN'S
BREAK ROOM
CEILING HEIGHT: 9'-0"
35'6"

Scale: 1/4" = 1'-0"